


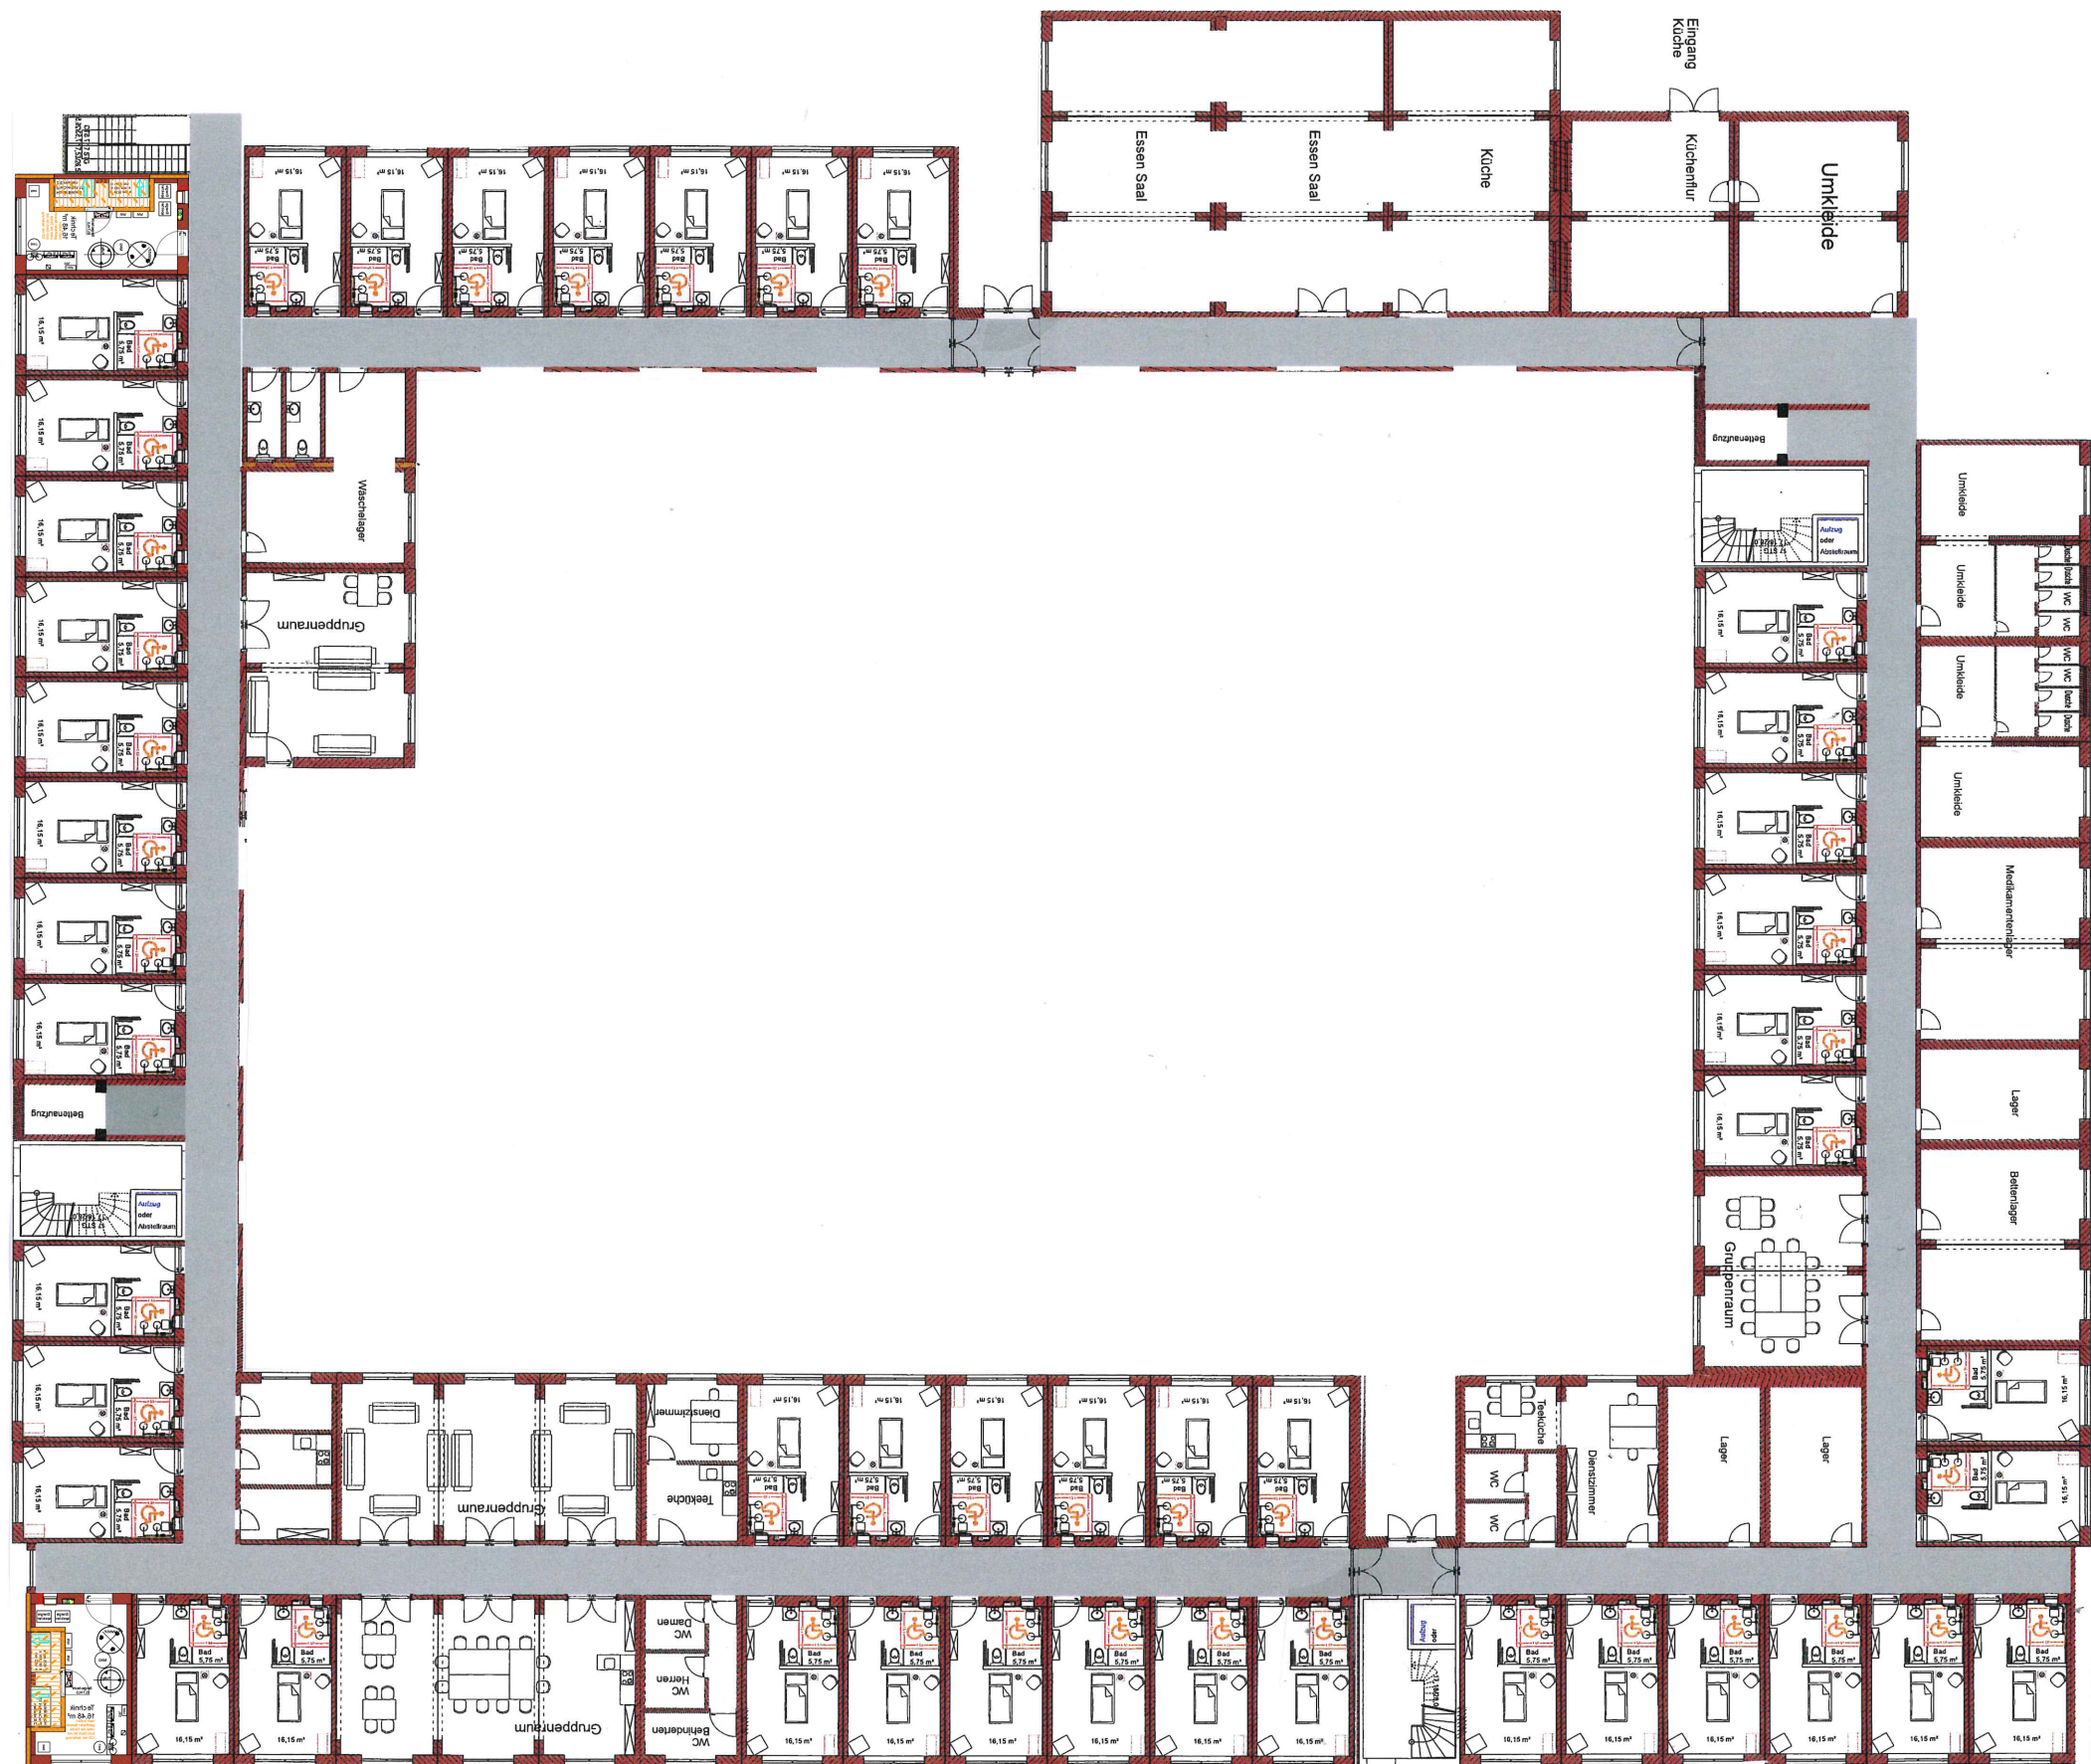

Grundriss EG
46 1-Bett-Zimmer